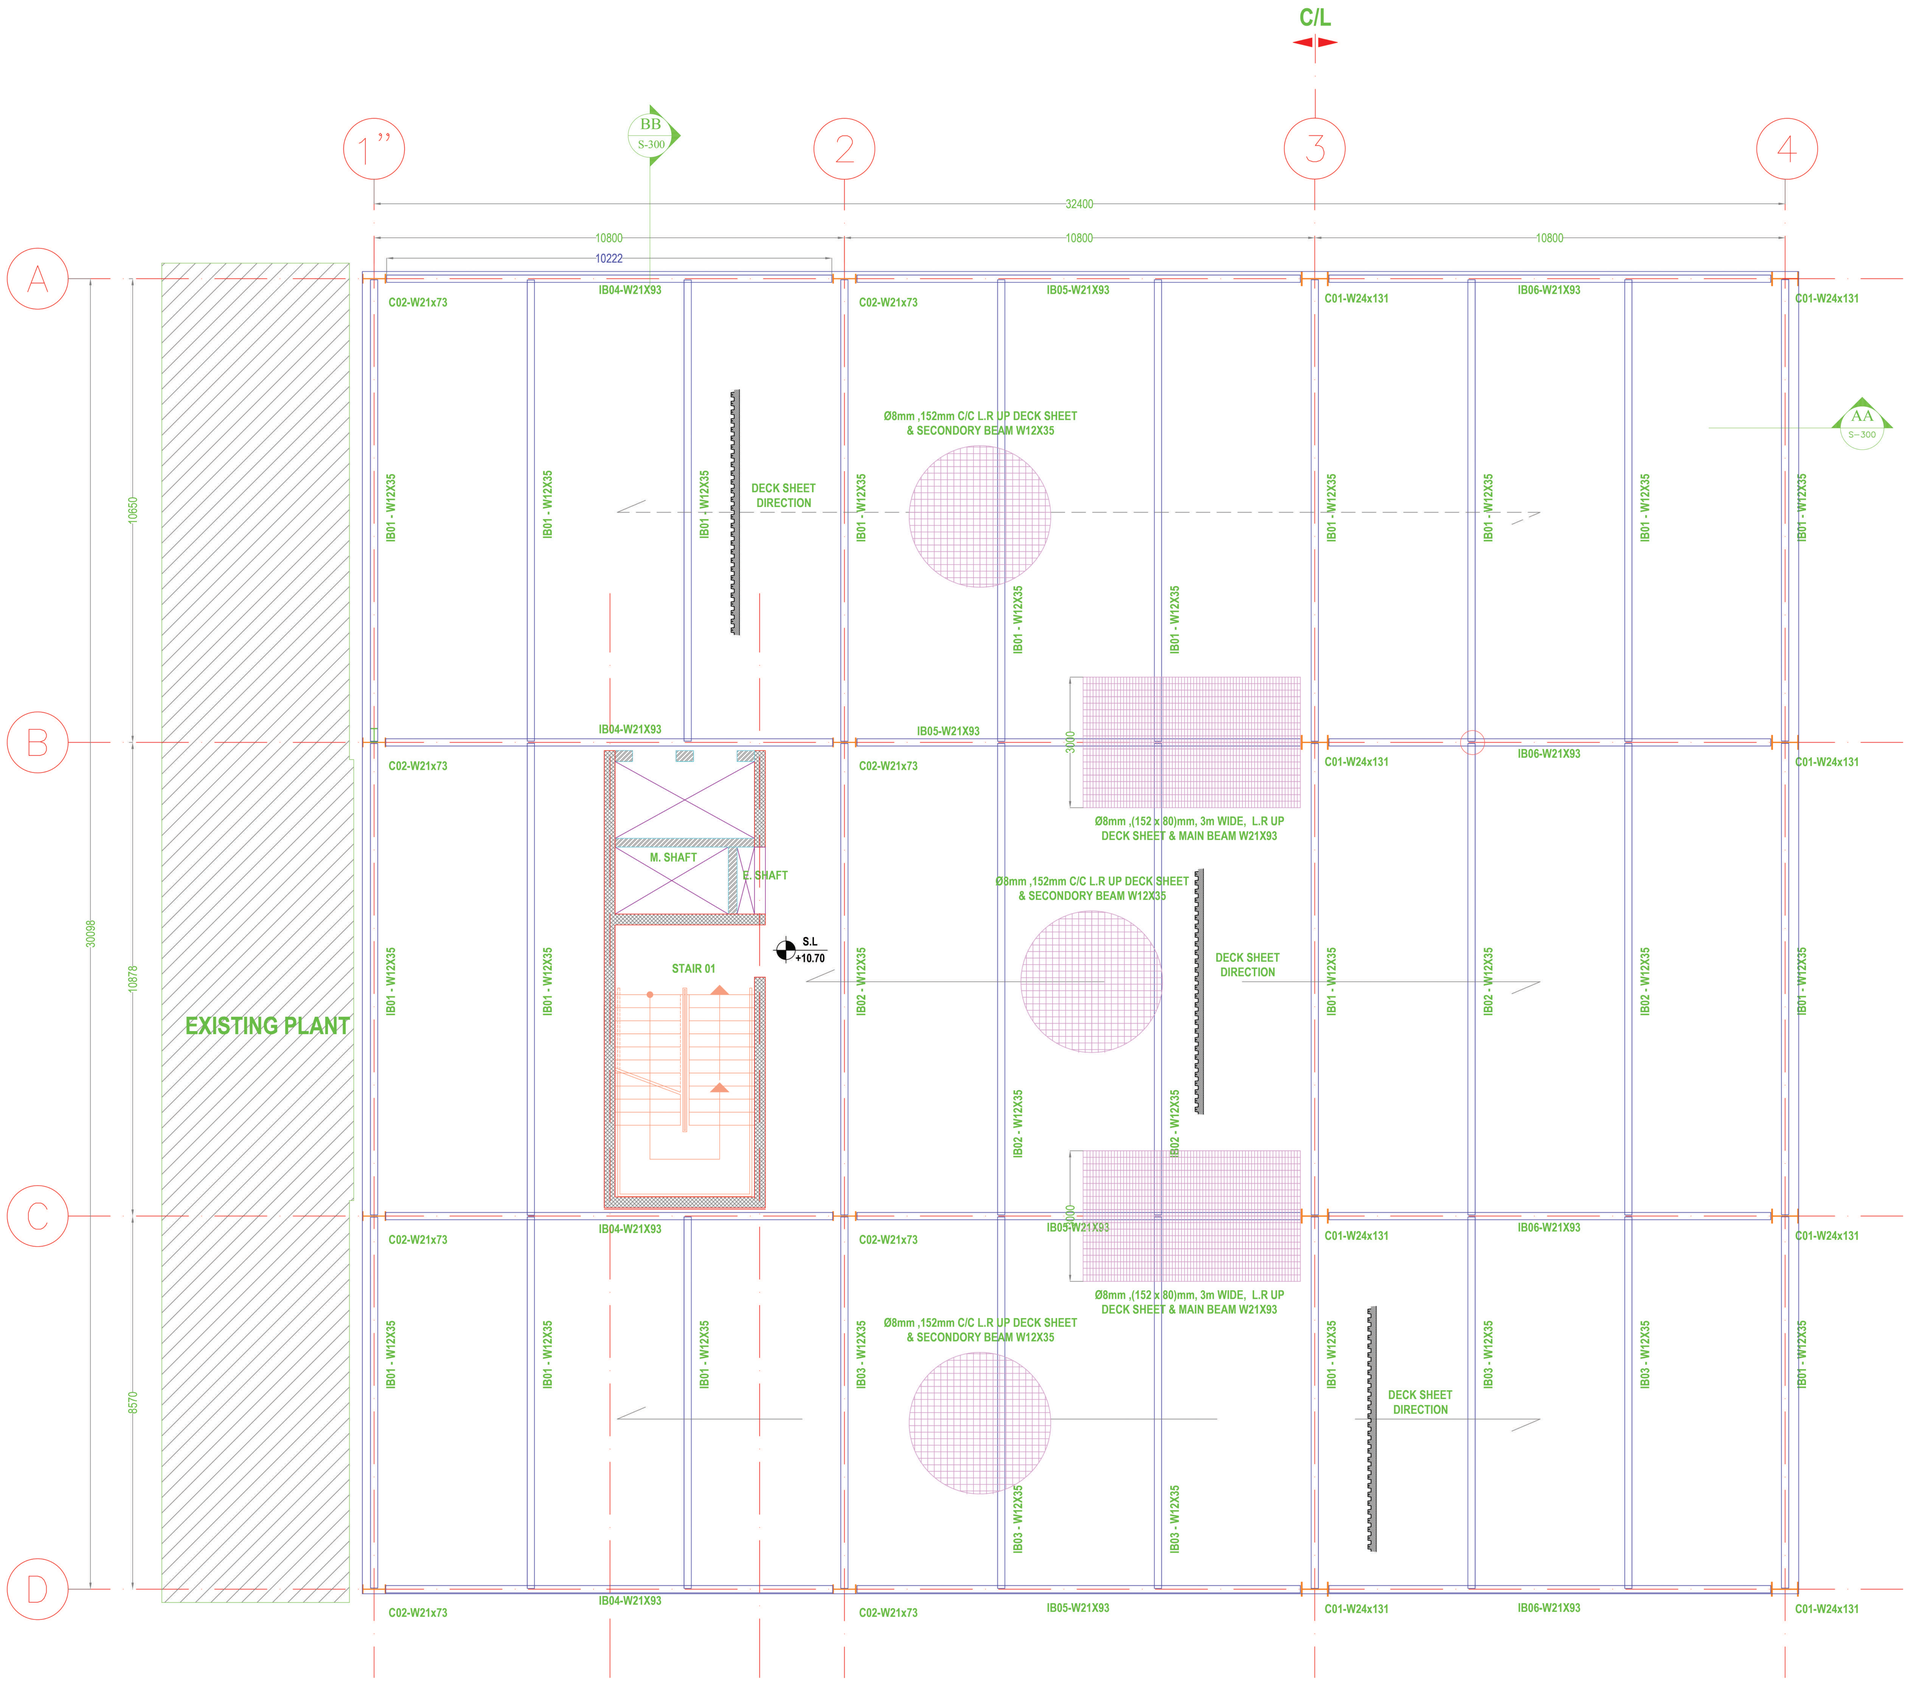

NOTES:

1. DO NOT SCALE FROM THIS DRAWING.
2. ALL DIMENSIONS ARE IN MILLIMETERS, LEVELS ARE IN METERS UNLESS NOTED OTHERWISE.
3. CONTRACTOR SHALL SUBMIT:
   - 3.1 SHOP DRAWINGS
   - 3.2 STEEL MILL TEST CERTIFICATE FOR STEEL MEMBERS.
   - 3.3 TEST FOR STEEL MEMBERS IN ACCORDANCE TO "ASTM " AND "AISC"
   - 3.4 VALUE ENGINEERING (IF ANY) SHALL COMPLYING WITH "AISC" AND THE LIKE, COMPLETE, AND,,,,
   - 3.5 CONTRACTOR SHALL SUBMIT TO CLIENT / CONSULTANT THE EXECUTIONS DRAWINGS AND ALL RELATED DOCUMENTS SUCH AS STEEL CUTTING SHEET SCHEDULE AND THE PROPOSAL "V.E" FOR APPROVAL..

N

LEGEND:

S.L: SLAB LEVEL

S.O.G: SLAB ON GRADE

ISSUED FOR CONSTRUCTION (IFC)
BUT NOT FOR EXECUTION

REVERSIONS REFEENCES		
00	ISSUED FOR CONSTRUCTION	MAY. 2017
REV #	DESCRIPTION	DATE

Client Name:
Mr. Habeeb Al Wakeel

Project Name:
AL WAKEEL ALUMINIUM FACTORY - HEAD QUARTER

Consultant (Saudi Arabia):
YAMAN Consultancy للاستشارات
هندسة . عمارة . إدارة مشاريع
Engineering . Architecture . Project Management
Saudi Arabia - Dahran
Tel: +966 13 897 7666 / fax: +966 13 869 1469
E-mail: ma@yaman.com.sa
www.yaman.com.sa

Partner consultant / Structure (Lebanon):
Dr. Kamal Bou Zeineddine Office
Geo-Technical & Structural Engineering

Drawing Title:

THIRD SLAB, LEVEL +10.70m
THIRD FLOOR

Lot No.		Location
		Dammam , KSA
Contact Ref.	Contact Typ.	Date
		MAY. 2017
Drawn by	Designed by	Approved by
	Osama Fayad	
Scale	Drawing No.	Date
1:50	S-203	